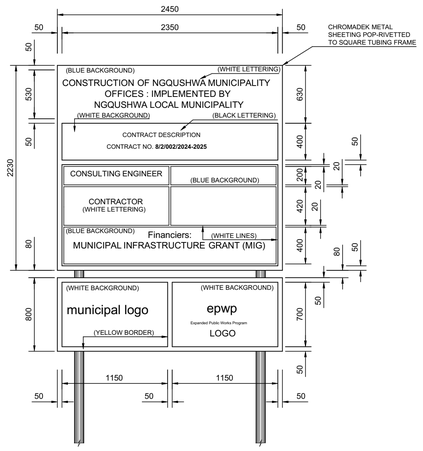

FRONT ELEVATION
SCALE 1 : 30

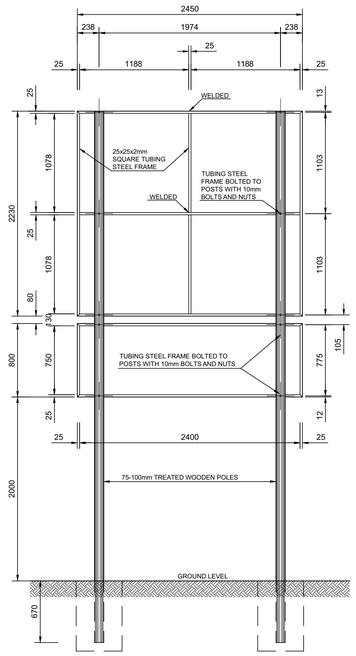

BACK ELEVATION
SCALE 1 : 30

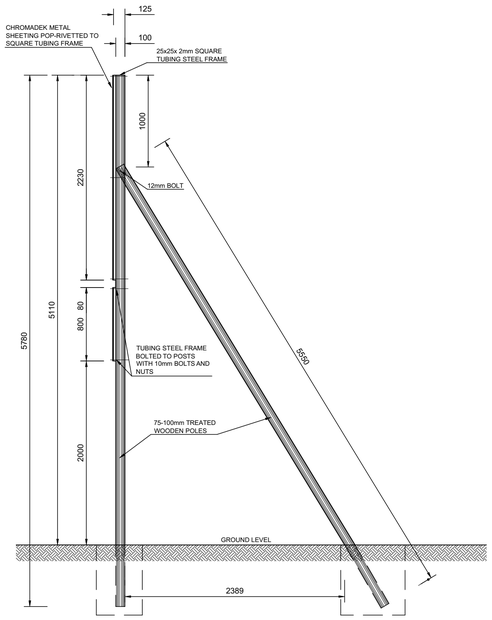

SIDE ELEVATION
SCALE 1 : 30

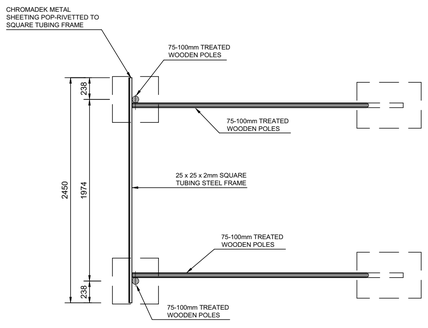

PLAN
SCALE 1 : 30

NOTES
- CHROMADEK METAL SHEETING (RUST RESISTANT METAL)
- SPRAY PAINTED TO CUSTOMER'S SPECIFICATIONS WITH AUTOMOTIVE QUALITY DUCO PAINT

WORDING
- HIGH PERFORMANCE 5 TO 7 YEAR OUTDOOR QUALITY VINYL

LOGOS
- UV RESISTANT FULL COLOUR THERMAL PRINT ONTO A HIGH PERFORMANCE OUTDOOR GRADE VINYL SUBSTRATE

OR
- HIGH PERFORMANCE 5 TO 7 YEAR OUTDOOR QUALITY VINYL APPLICATED DIRECTLY TO THE PREPARED CHROMADEK (IF LOGO CONSISTS OF FLAT COLOURS)

LOCATION
- THE BOARD MUST BE ERECTED AT THE ENTRANCE TO THE CONSTRUCTION SITE

ERECTION DURATION
- THE BOARD MUST REMAIN UNTIL THE END OF THE DEFECTS LIABILITY PERIOD

0 50 100mm
ORIGINAL DRAWING

CONSULTANT :
KUKHO CONSULTING ENGINEERS
4 Belgrave Road
Belgravia
East London
5201
Tel: (043) 722 2564
E- mail:
xboqwana@kukhoconsulting.co.za

DRAWING CHECKED	X. BOQWANA
DRAWN BY	M. VABAZA
DESIGNED BY	X. BOQWANA

CLIENT :
NGQUSHWA MUNICIPALITY

No.	AMENDMENTS	DRAWN	APPROVED	DATE
TD	ISSUED FOR TENDER CONSTRUCTION PURPOSES	MV	XB	01/2024

PROJECT TITLE.
CONSTRUCTION OF NGQUSHWA LOCAL MUNICIPALITY OFFICE BLOCK

DRAWING TITLE.
NAME BOARD

APPROVED BY:
NAME: .....
SIGNATURE: .....
DATE: .....

SCALE:
NTS0

A1

DRAWING No. : CONCEPT - SHT 1

REV 01